


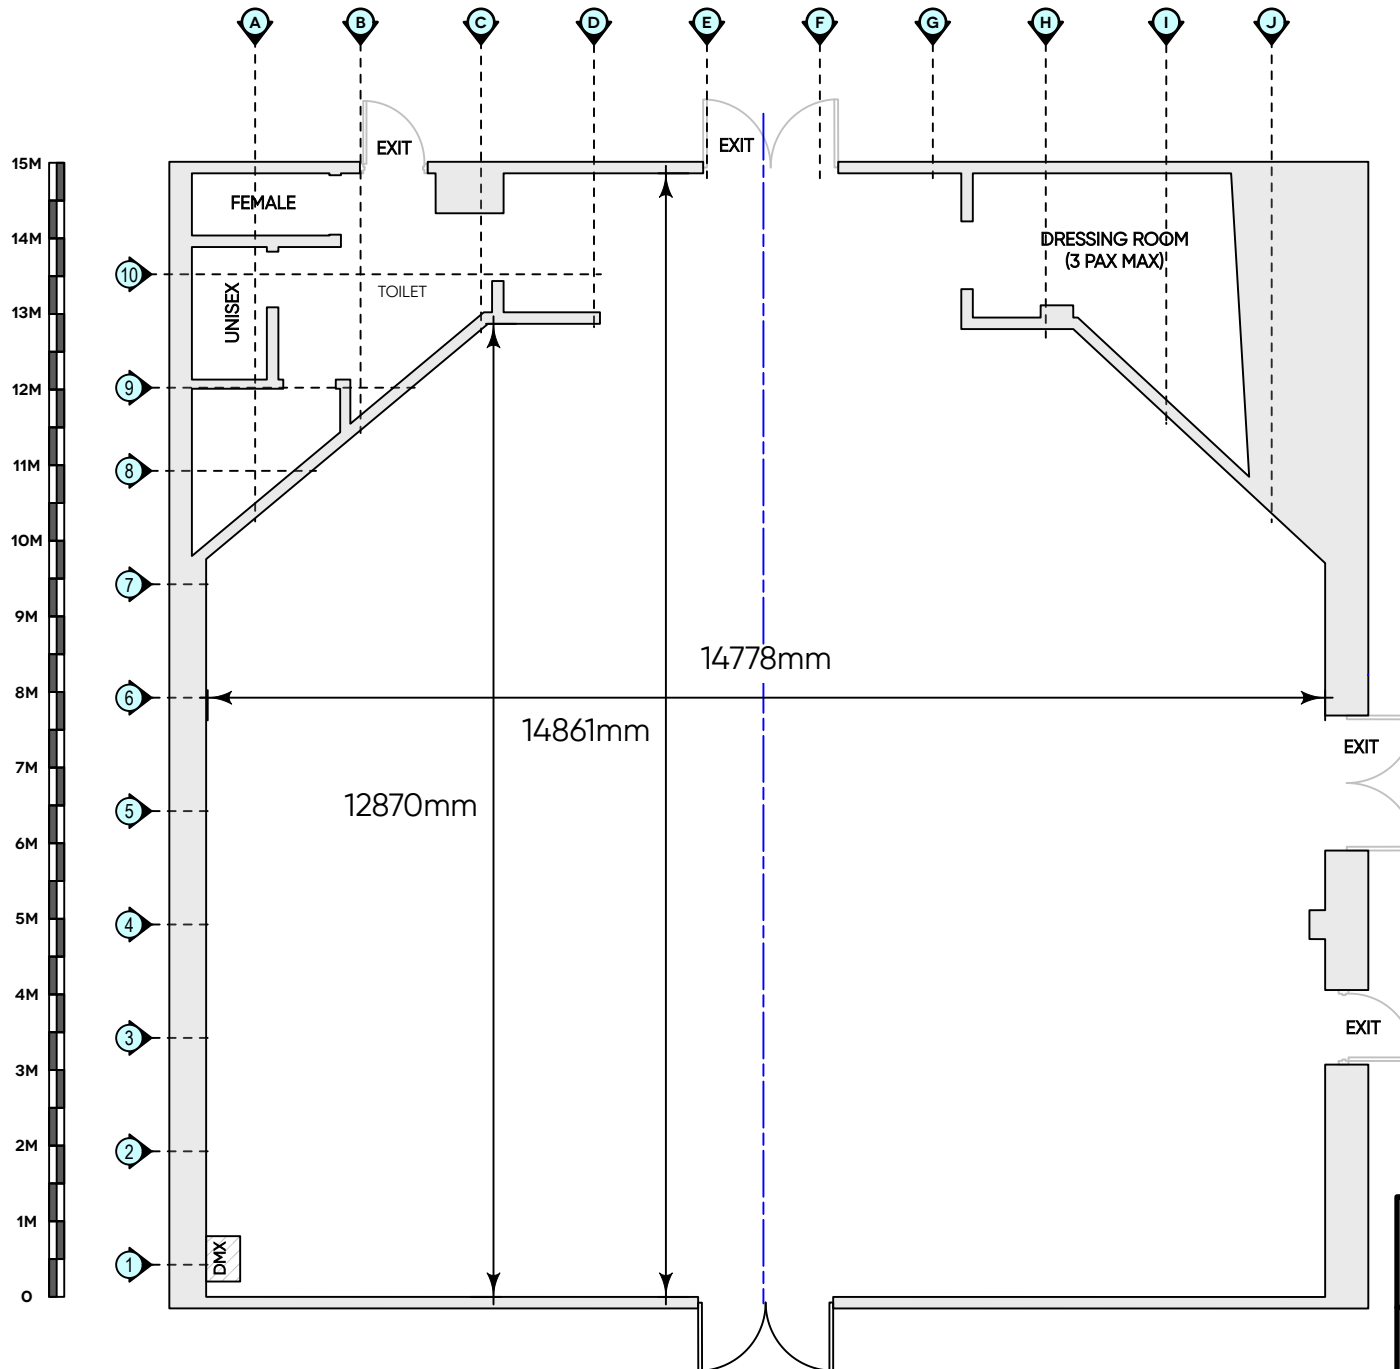

PROJECT NAME				
Practice Space				
54 Waterloo Street			XXX	
DRAWING			DRAFTER	
GroundPlan			LBB	
SCALE	ISSUE DATE	PRINT SHEET	UNIT	PLATE No
AS NOTED	07/08/2026	A4	MM	03

